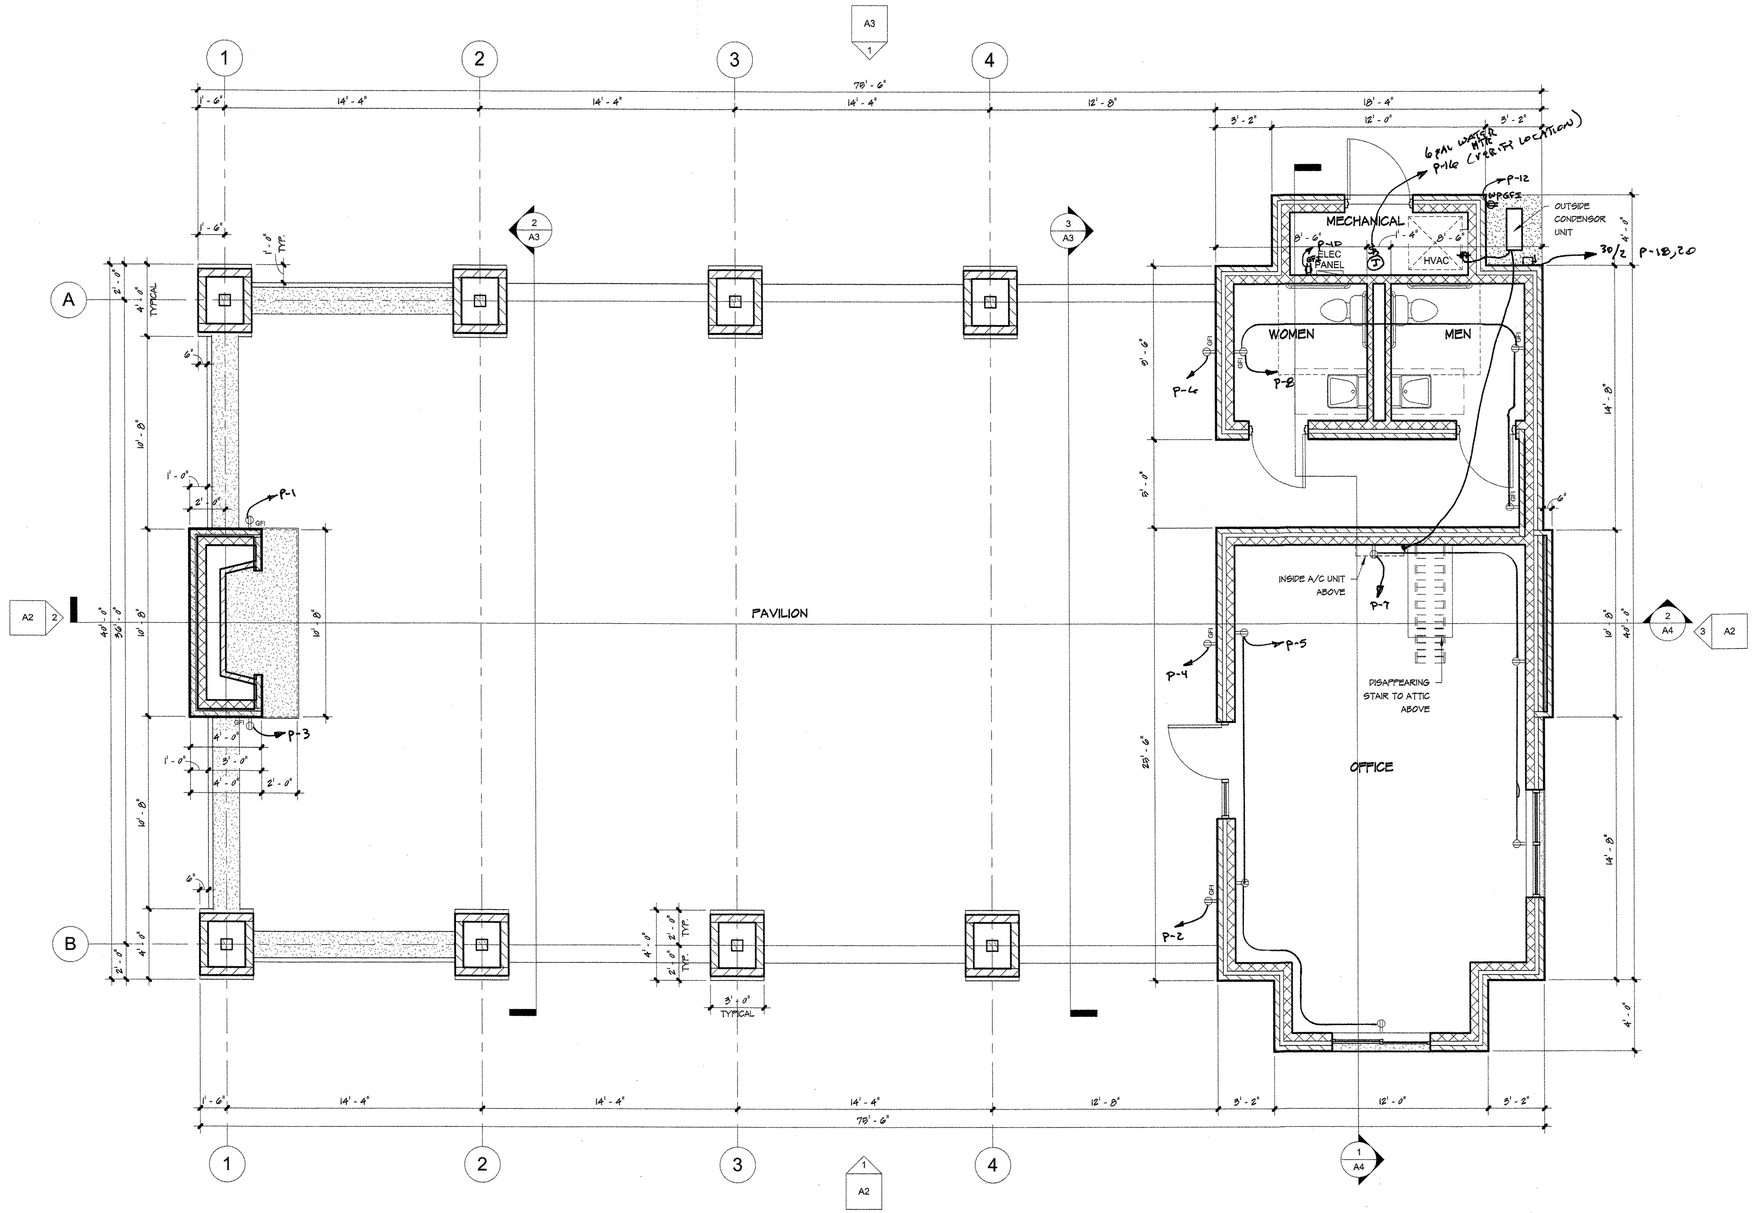

1 **FLOOR PLAN**
SCALE: 1/4" = 1'-0"

STATE OF TEXAS
R. E. HANNASCH
81479
REGISTERED PROFESSIONAL ENGINEER
11/17/11
Firm 3100

TOWER ELECTRIC
946 AT&T CENTER PARKWAY
SAN ANTONIO TX, 78219
PHONE: 210-590-7333 * FAX: 210-590-3244

STEVENS RANCH
RECREATION CENTER

	A NEW PAVILION FOR STEVENS RANCH	SHEET CONTENTS: FLOOR PLAN	NOVEMBER 04, 2011	E-3